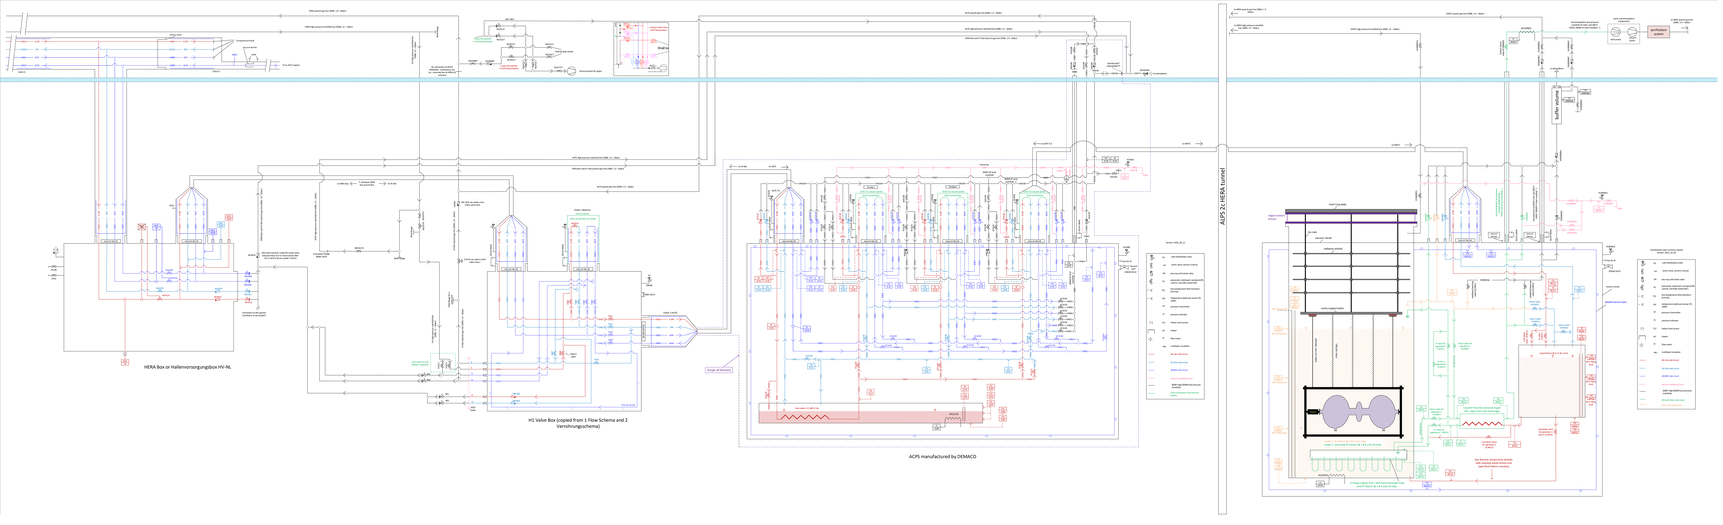
HERA Box or Hallenversorgungsbox HV-NL
H1 Valve Box (copied from 1 Flow Schema and 2 Versorgungsschema)
ACPS manufactured by DEMACO
ALPS 2 HERA tunnel